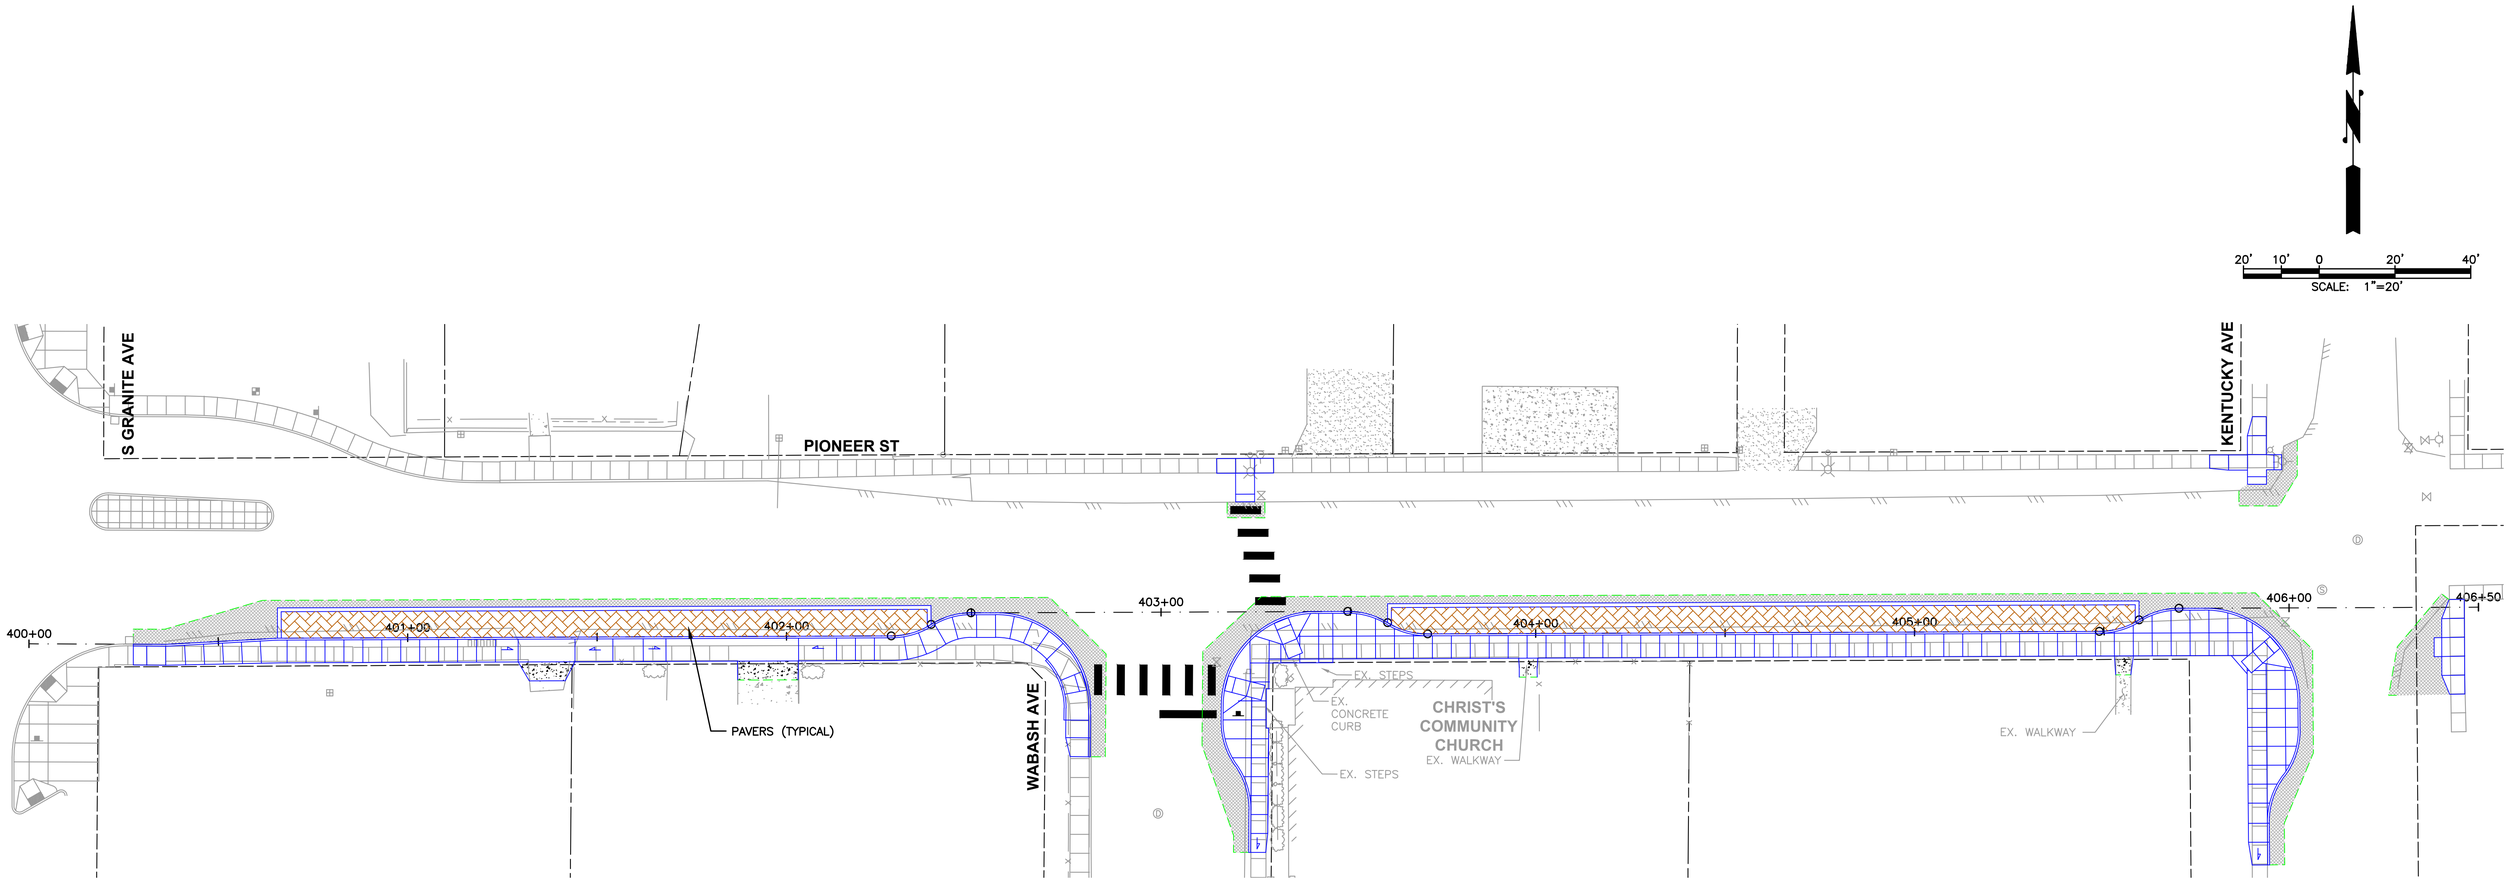

PERVIOUS CONCRETE SIDEWALK SAMPLE
SOUTH GRANITE AVENUE TO KENTUCKY AVE

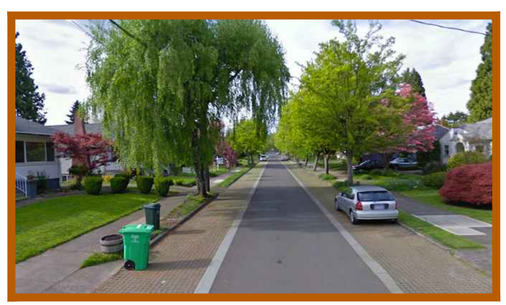

INTERLOCKING PAVERS SAMPLE
SOUTH GRANITE AVENUE TO KENTUCKY AVENUE

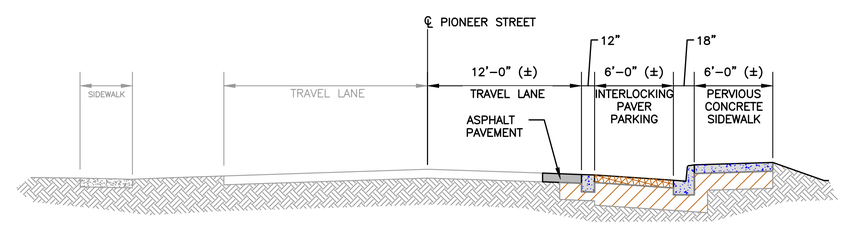

PIONEER STREET
SOUTH GRANITE AVENUE TO KENTUCKY AVENUE
NOT TO SCALE

CITY OF GRANITE FALLS - PIONEER STREET IMPROVEMENTS
FEBRUARY 2016