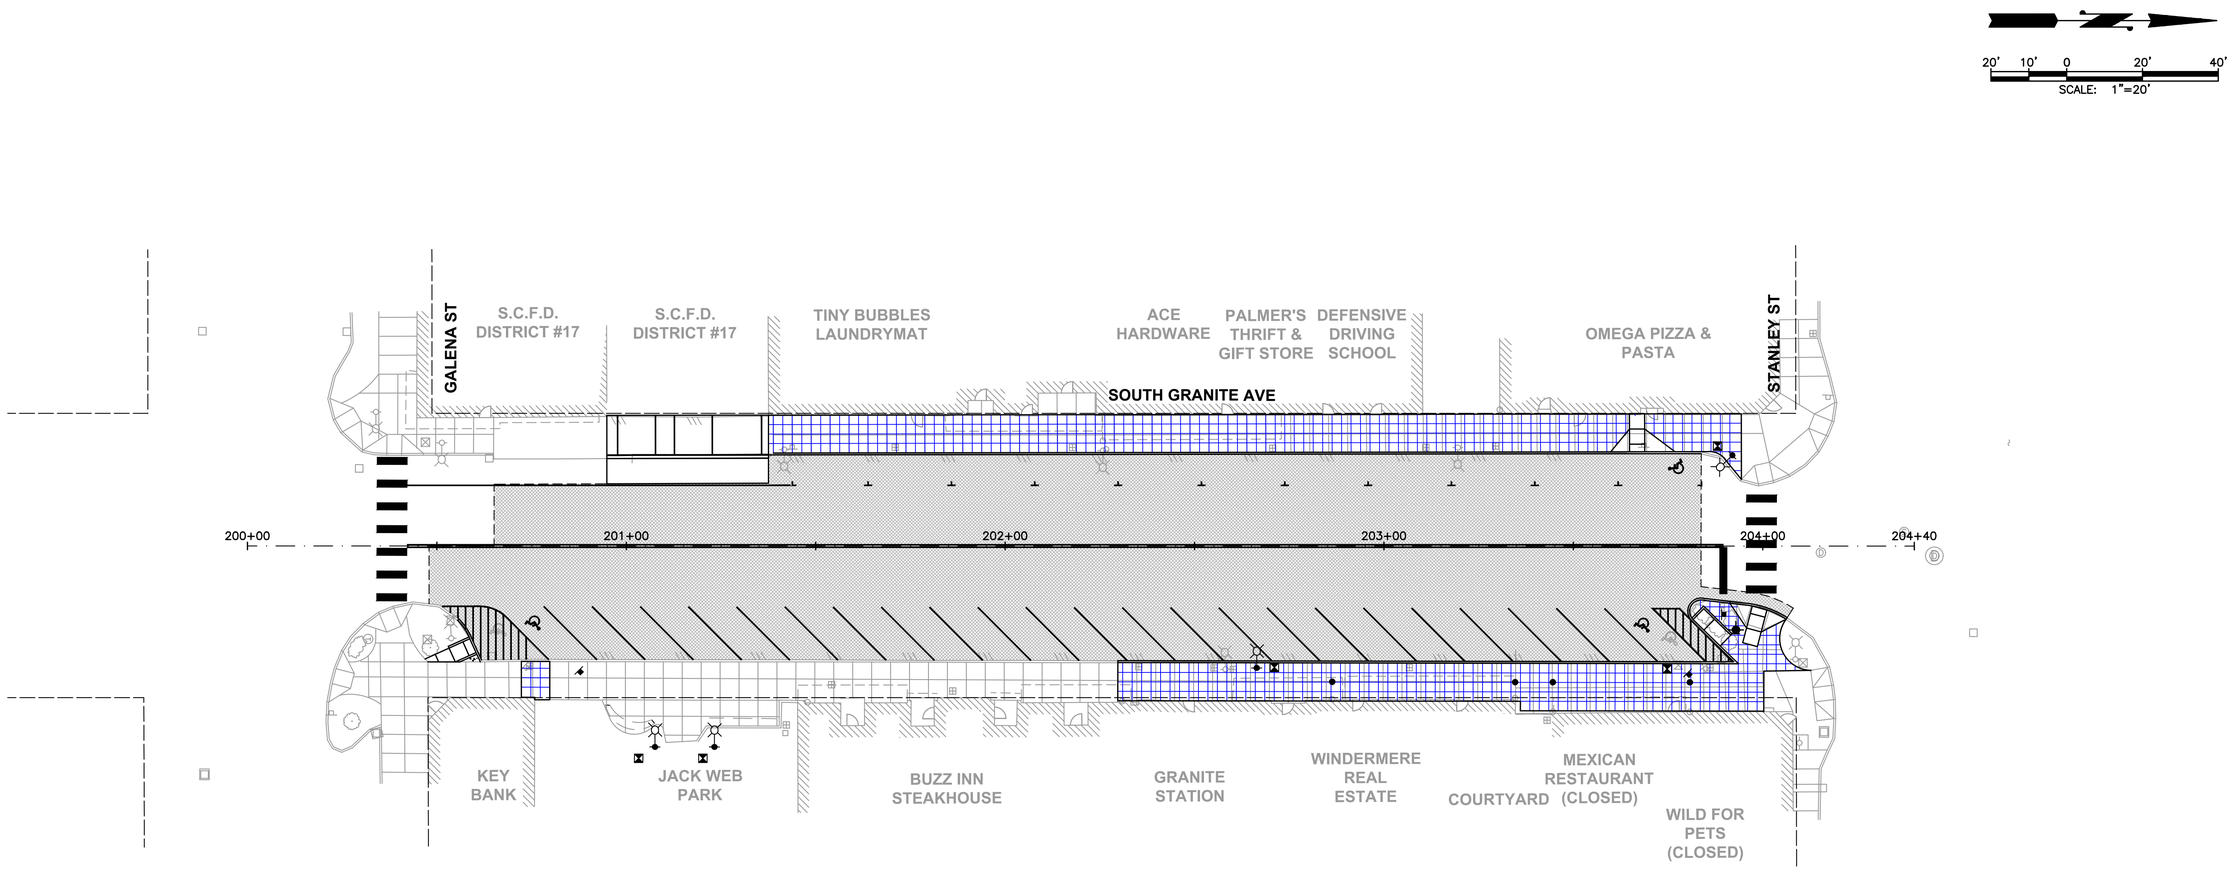

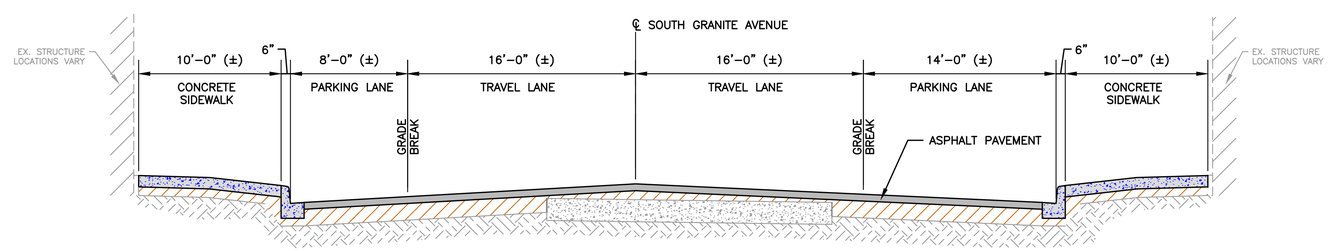

SOUTH GRANITE AVENUE
GALENA STREET TO STANLEY STREET
NOT TO SCALE

CITY OF GRANITE FALLS - SOUTH GRANITE AVENUE IMPROVEMENTS
FEBRUARY 2016